
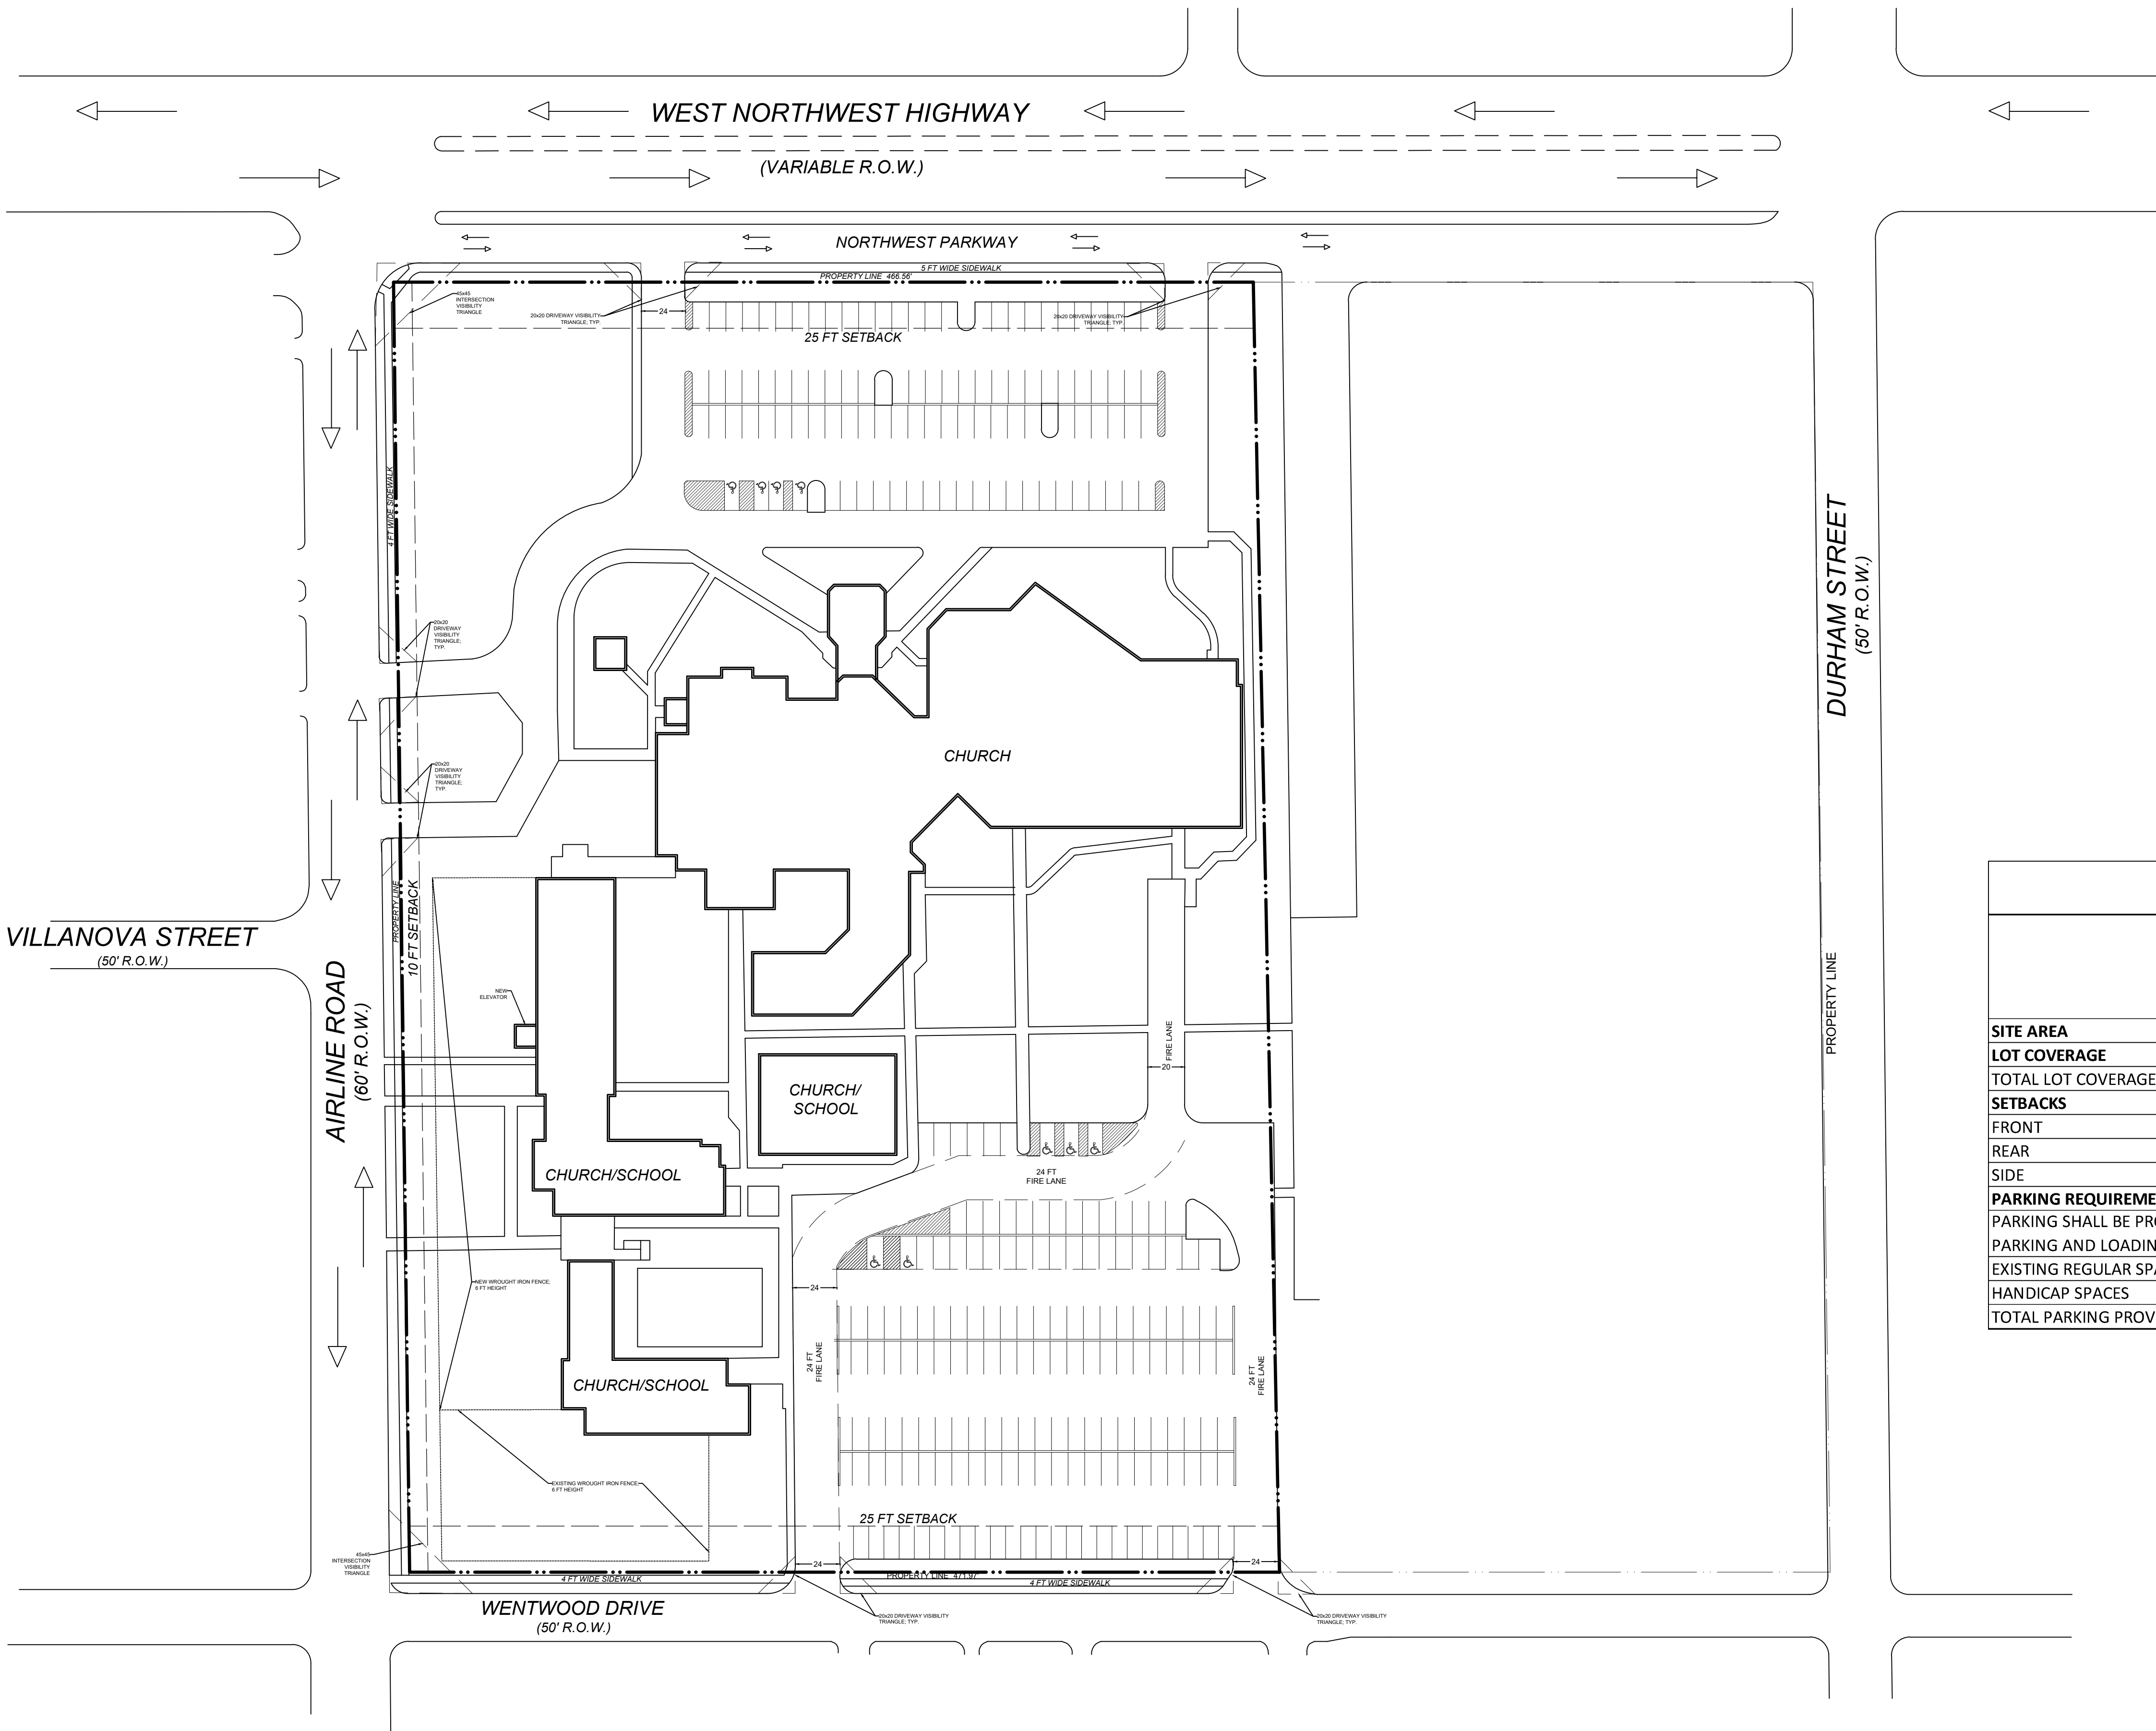
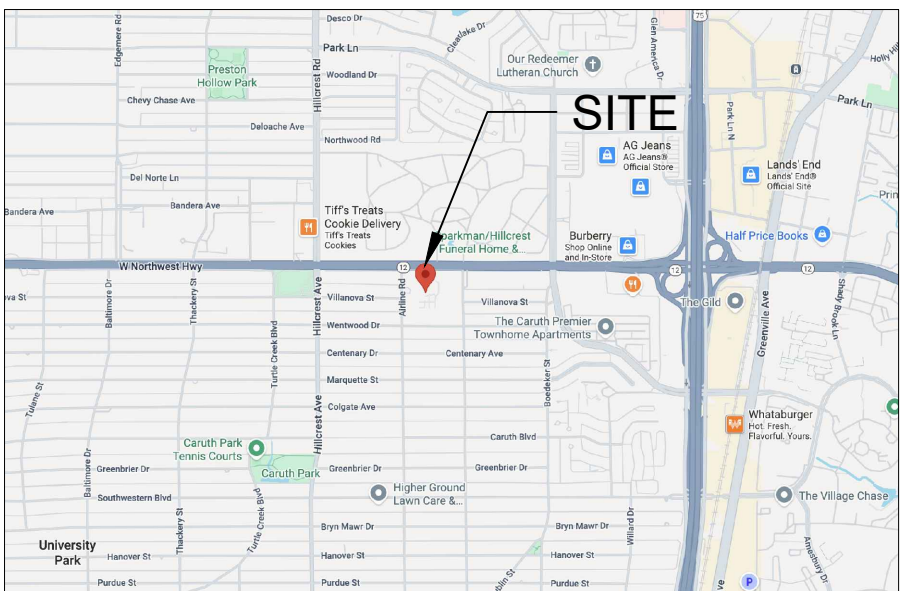


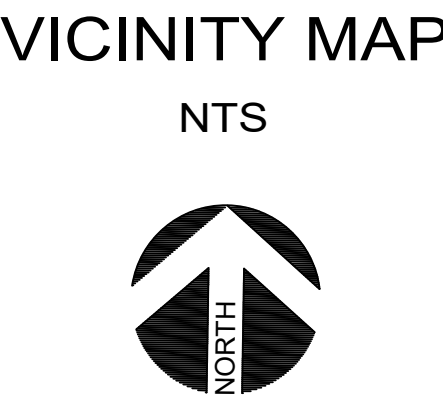

SITE DATA TABLE		
NORTHWAY CHRISTIAN CHURCH		
7202 WEST NORTHWEST HIGHWAY, DALLAS, TX, 75225		
ZONING: R 7.5 FOR		
PROPOSED USE: ADD SUP FOR PRIVATE SCHOOL		
SITE AREA	336,866 SF (7.732 ACRES)	
LOT COVERAGE	MAXIMUM ALLOWED	EXISTING
TOTAL LOT COVERAGE	60%	20%
SETBACKS	REQUIRED	PROVIDED
FRONT	25 FT	25 FT
REAR	15 FT	15 FT
SIDE	10 FT	10 FT
PARKING REQUIREMENTS	PROVIDED	
PARKING SHALL BE PROVIDED IN ACCORDANCE WITH SECTION 51A-4.300 OFF-STREET PARKING AND LOADING AS AMENDED		
EXISTING REGULAR SPACES		239
HANDICAP SPACES		9
TOTAL PARKING PROVIDED		248